TALLYN'S REACH AUTHORITY MAP

TALLYN'S REACH METROPOLITAN DISTRICTS
LOCATED IN SECTIONS 29, 30, 31, AND 32, TOWNSHIP 5 SOUTH, RANGE 65 WEST AND SECTION 25, TOWNSHIP 5 SOUTH, RANGE 66 WEST OF THE SIXTH PRINCIPAL MERIDIAN,
CITY OF AURORA, COUNTY OF ARAPAHOE, STATE OF COLORADO

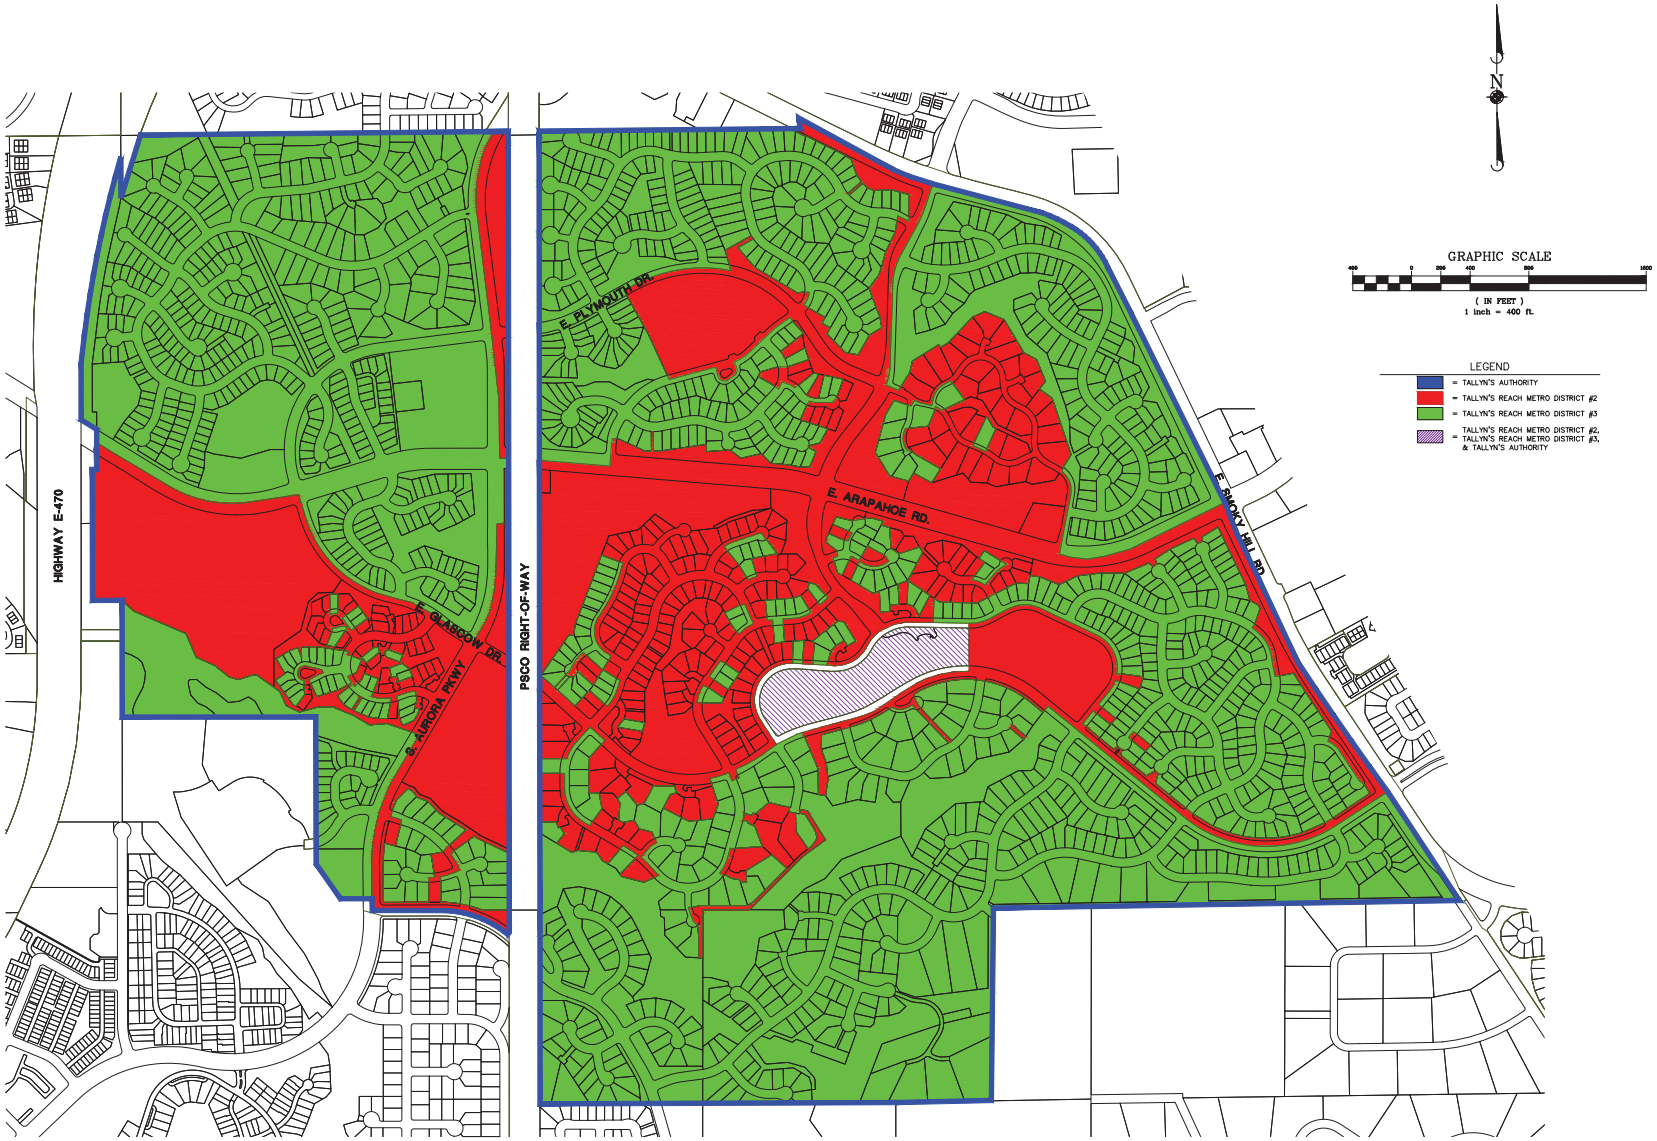

DATE	REVISIONS	DRAWN BY
06/03/19	REVISED PER CLIENT COMMENTS	GDP

Manhard CONSULTING
7600 East Orchard Road, Suite 150S, Greenwood Village, CO 80111 P: 303.740.9393 F: 303.740.9000 manhard.com
Civil Engineering | Surveying | GIS
Water Resource Management | Construction Management | Corporate Services

TALLYN'S REACH METROPOLITAN DISTRICTS
CITY OF AURORA, ARAPAHOE COUNTY, STATE OF COLORADO
TALLYN'S REACH AUTHORITY MAP

PROJ. MGR.: JMR
PROJ. ASSOC.: BJP
DRAWN BY: GDP
DATE: 05/30/19
SCALE: 1" = 400'

SHEET 1 OF 1
TRM.ACC001.00

© 2019 MANHARD CONSULTING, LTD. ALL RIGHTS RESERVED

May 31, 2019 – 15:22 Dwg Name: P:\Timesaver\Tally\Tally\Final Drawings\HOA Responsibility Map\TRM.ACC001.00-Dwg Updated By: gdudett